



CELL#+919542076807  
WhatsApp#+231770508020

| No. | Revision/Issue | Date |
|-----|----------------|------|
|     |                |      |

#### DESING BY:

**Patrick G.Fiindor**

CELL#+231 77 711 2414  
WhatsApp#+231 77 711 2414


#### Project Name and Address

THREE(3) BEDROOMS  
RESIDENT  
MONROVIA, LIBERIA  
**CLIENT NAME:**  
**Fannie H wilson**

|                 |       |
|-----------------|-------|
| Project         | Sheet |
| DATE:01/05/2023 |       |
| Scale           |       |


## LEGEND

|  |                          |
|--|--------------------------|
|  | FLORESCENT LIGHT         |
|  | WALL LIGHT               |
|  | CONVINCE OUTLET          |
|  | FAN                      |
|  | PENDENT LIGHT            |
|  | CEILING LIGHT            |
|  | SPECIAL PURPOSE OUTLET   |
|  | LIVING-ROOM DESING LIGHT |
|  | SWITCH                   |
|  | PANEL BOX                |
|  | FANS SWITCH              |
|  | Air conditioner          |
|  | RANGE                    |

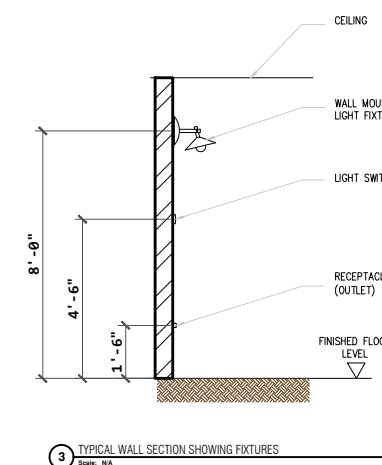

3 TYPICAL WALL SECTION SHOWING FIXTURES  
Scale: 1/8" = 1'-0"

| LEGEND: |                             |
|---------|-----------------------------|
| TYPES:  | REMARKS                     |
|         | 24"x24"masonry manhole      |
|         | 20"x20"masonry grease trap  |
|         | 4" Ø pvc vent stack         |
|         | 45° pvc elbow               |
|         | pvc (reducer) lateral joint |
|         | 2"Øpvc universal wye joint  |
|         | 2" Ø pvc clean              |

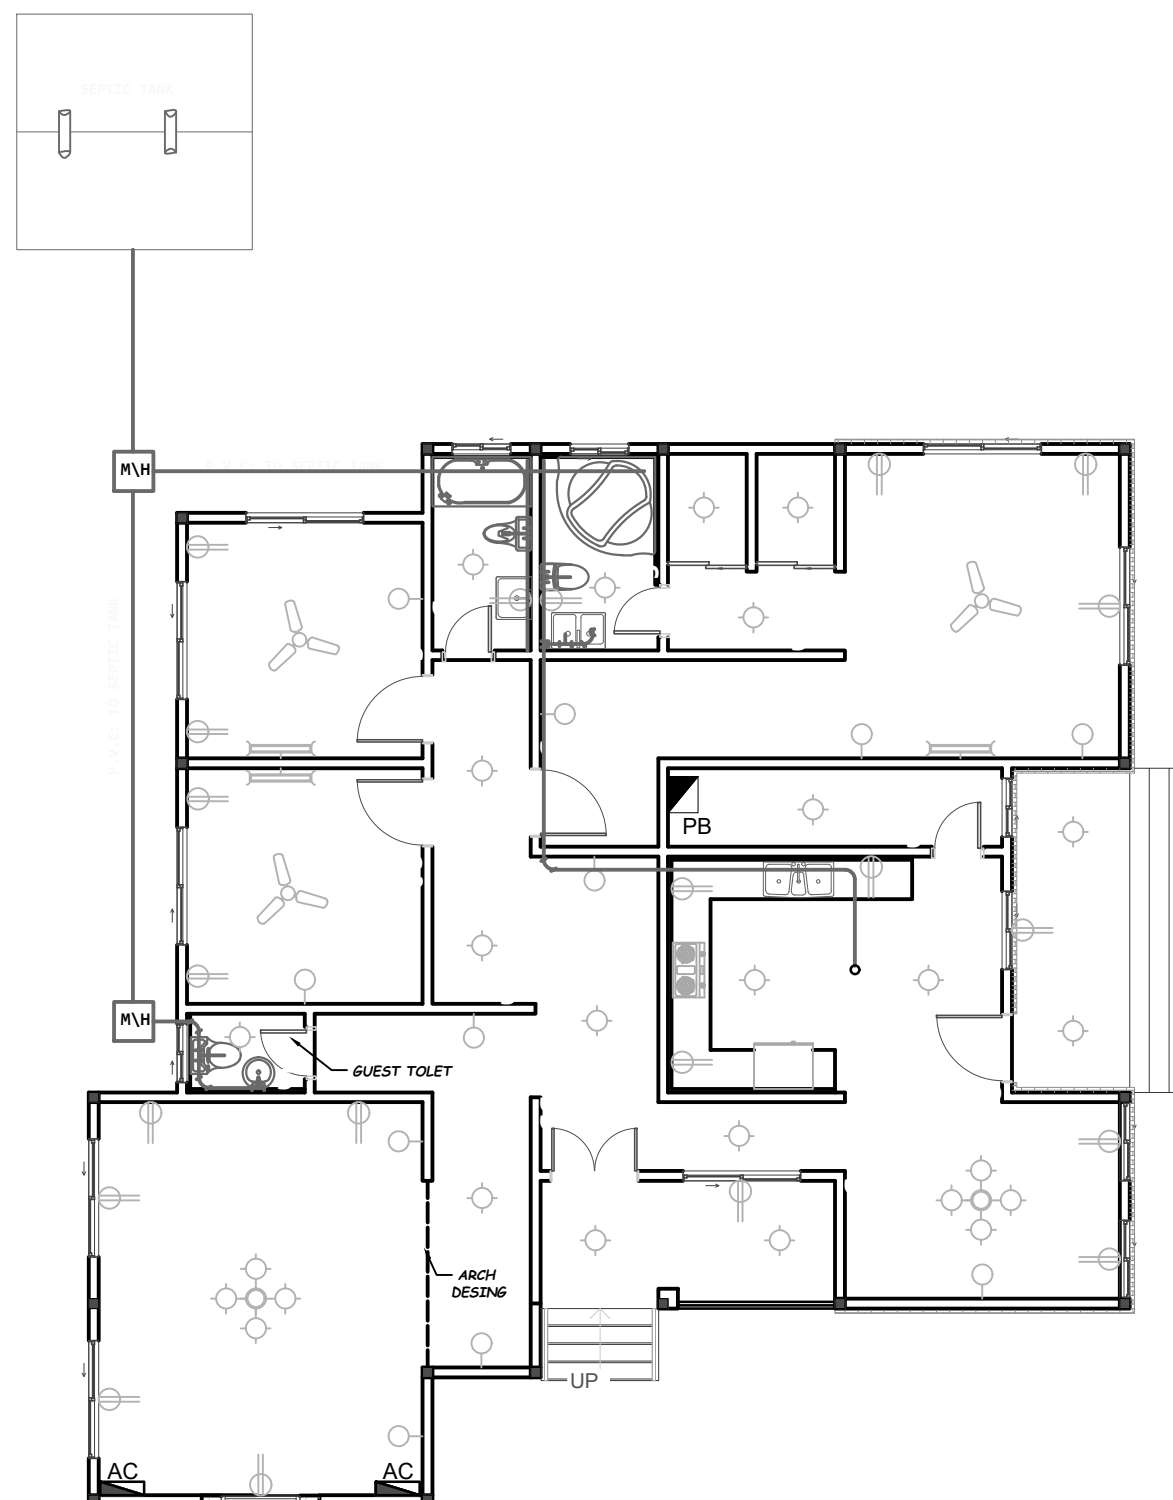

## ELECTRICAL AND PLUMBING PLAN