




CELL#+919542076807
WhatsApp#+231770508020

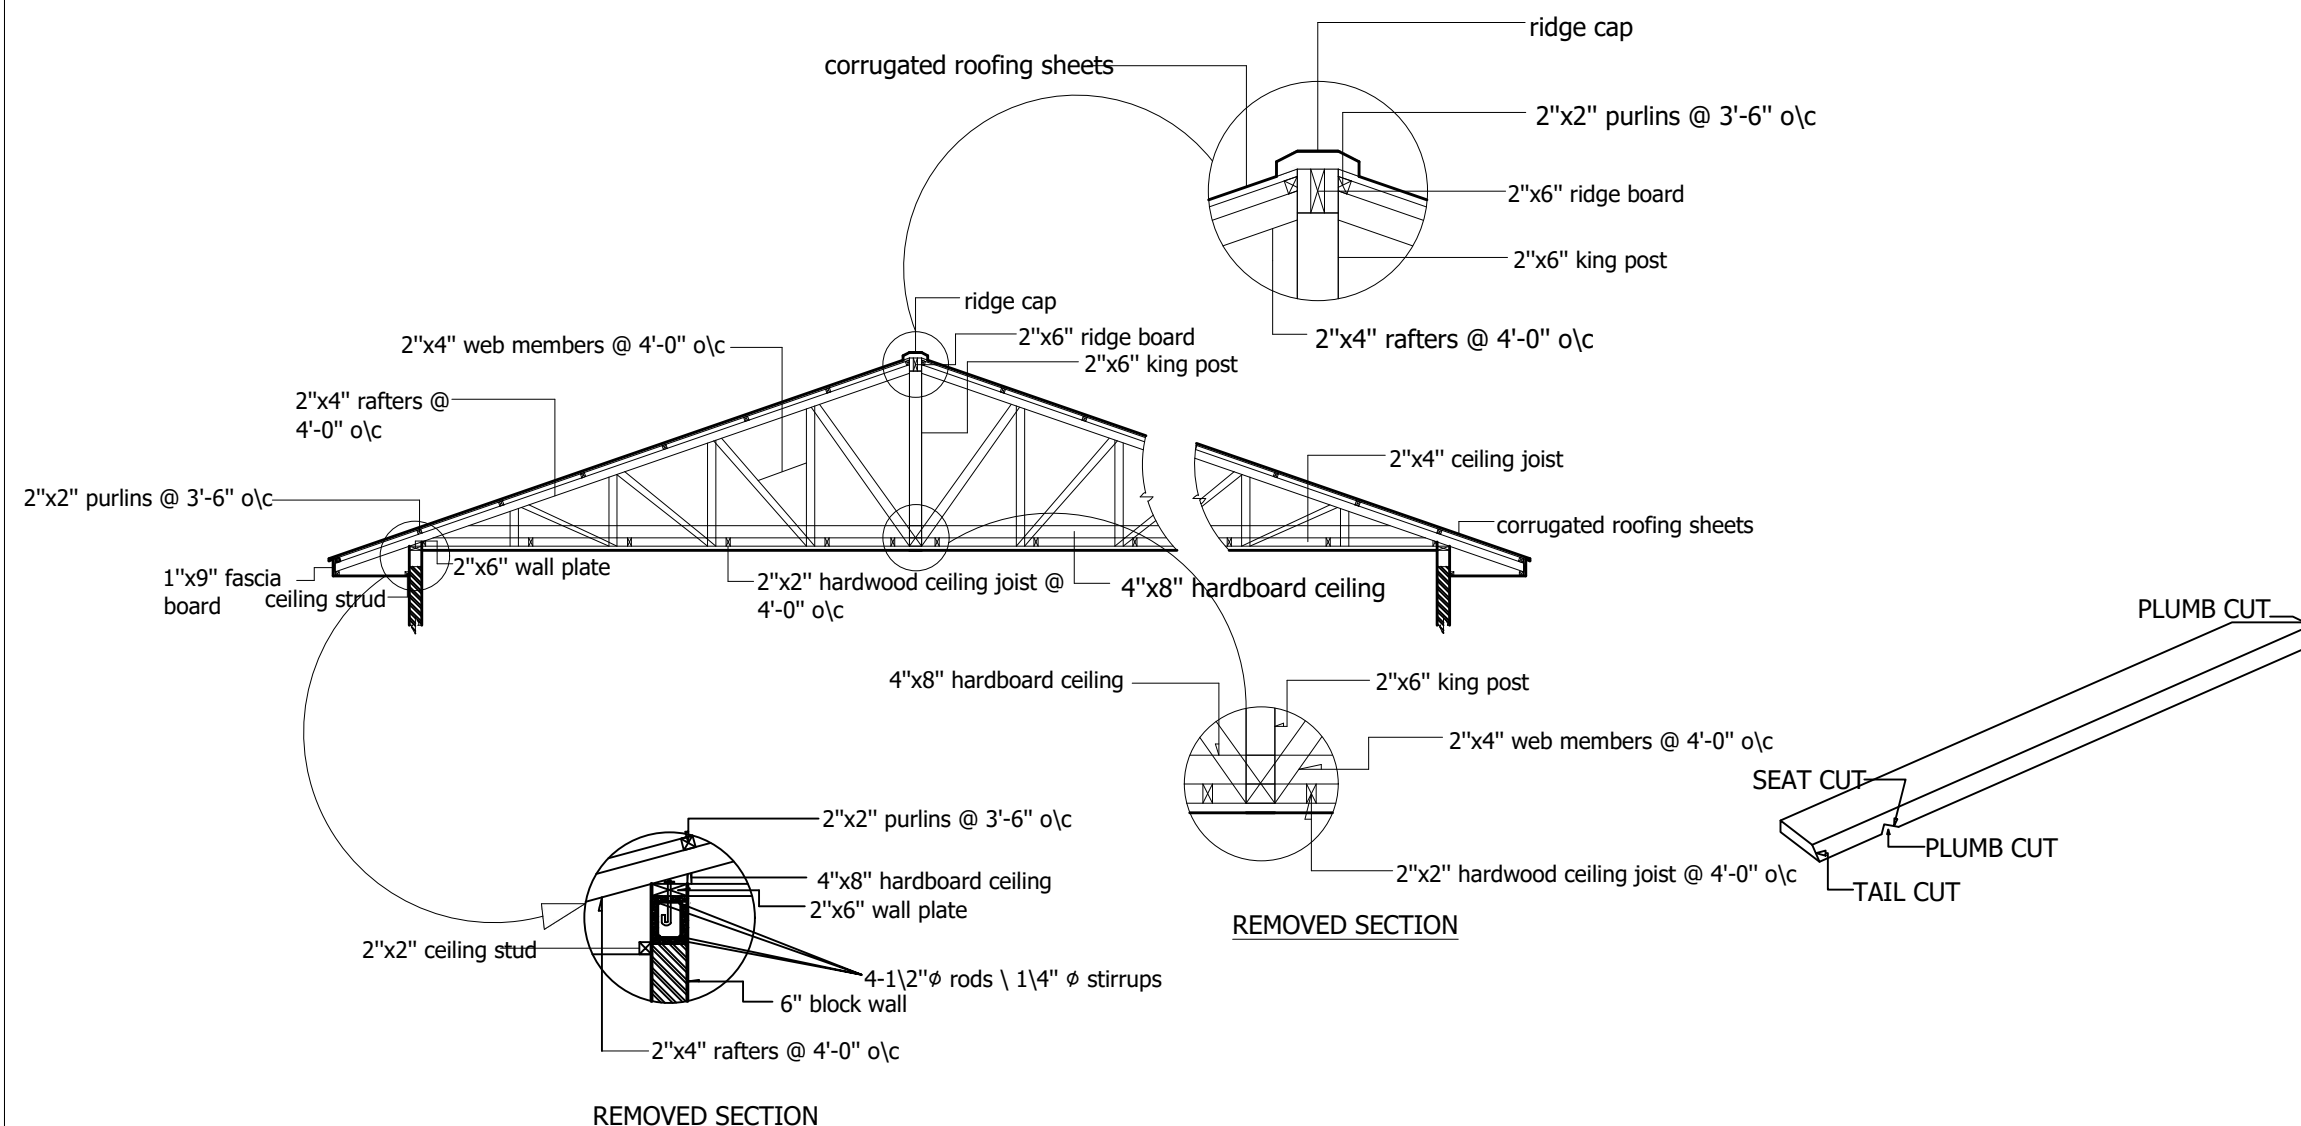

ROOF SECTION @ S-K

S-107

DESING BY:
Patrick G.Fiindor
CELL#+231 77 711 2414
WhatsApp#+231 77 711 2414

Project Name and Address
THREE(3) BEDROOMS
RESIDENT
MONROVIA, LIBERIA
CLIENT NAME:
Fannie H wilson

Project	Sheet
DATE: 01/05/2023	
Scale	